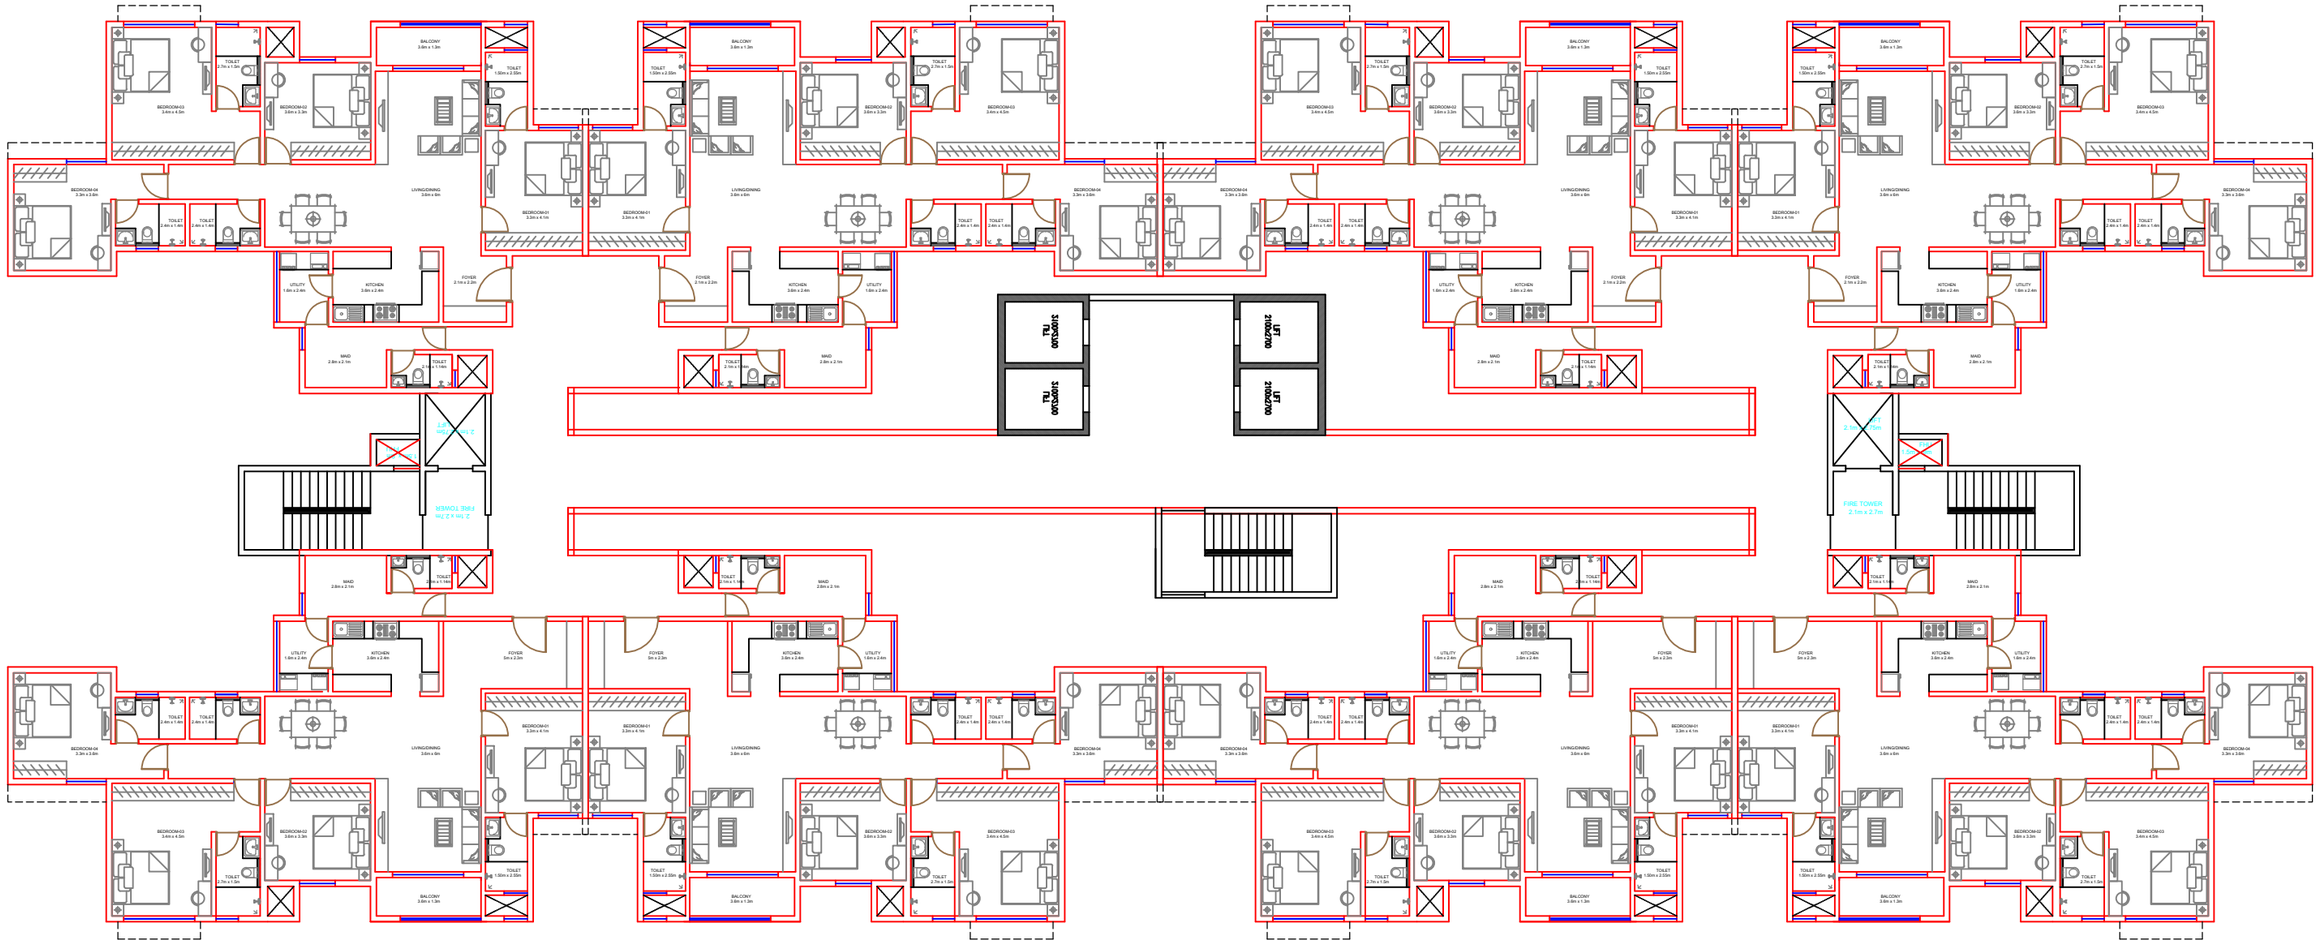

CLIENT/ OWNER :

BANGALORE DEVELOPMENT AUTHORITY
T. CHOWDAIAH, KUMARA PARK WEST,
BANGALORE - 560 020.

DWG NO:	DATE:	SCALE:	REV:
		NTS	

DRAWING TITLE:

Tower-01-Floor Plan

PROJECT TITLE:

Proposed Residential Apartment under Housing Scheme at DSKL Layout, sy 25,26,27,28,29,30,31 &32, Medi Agrahara, Bengaluru, Karnataka 560089